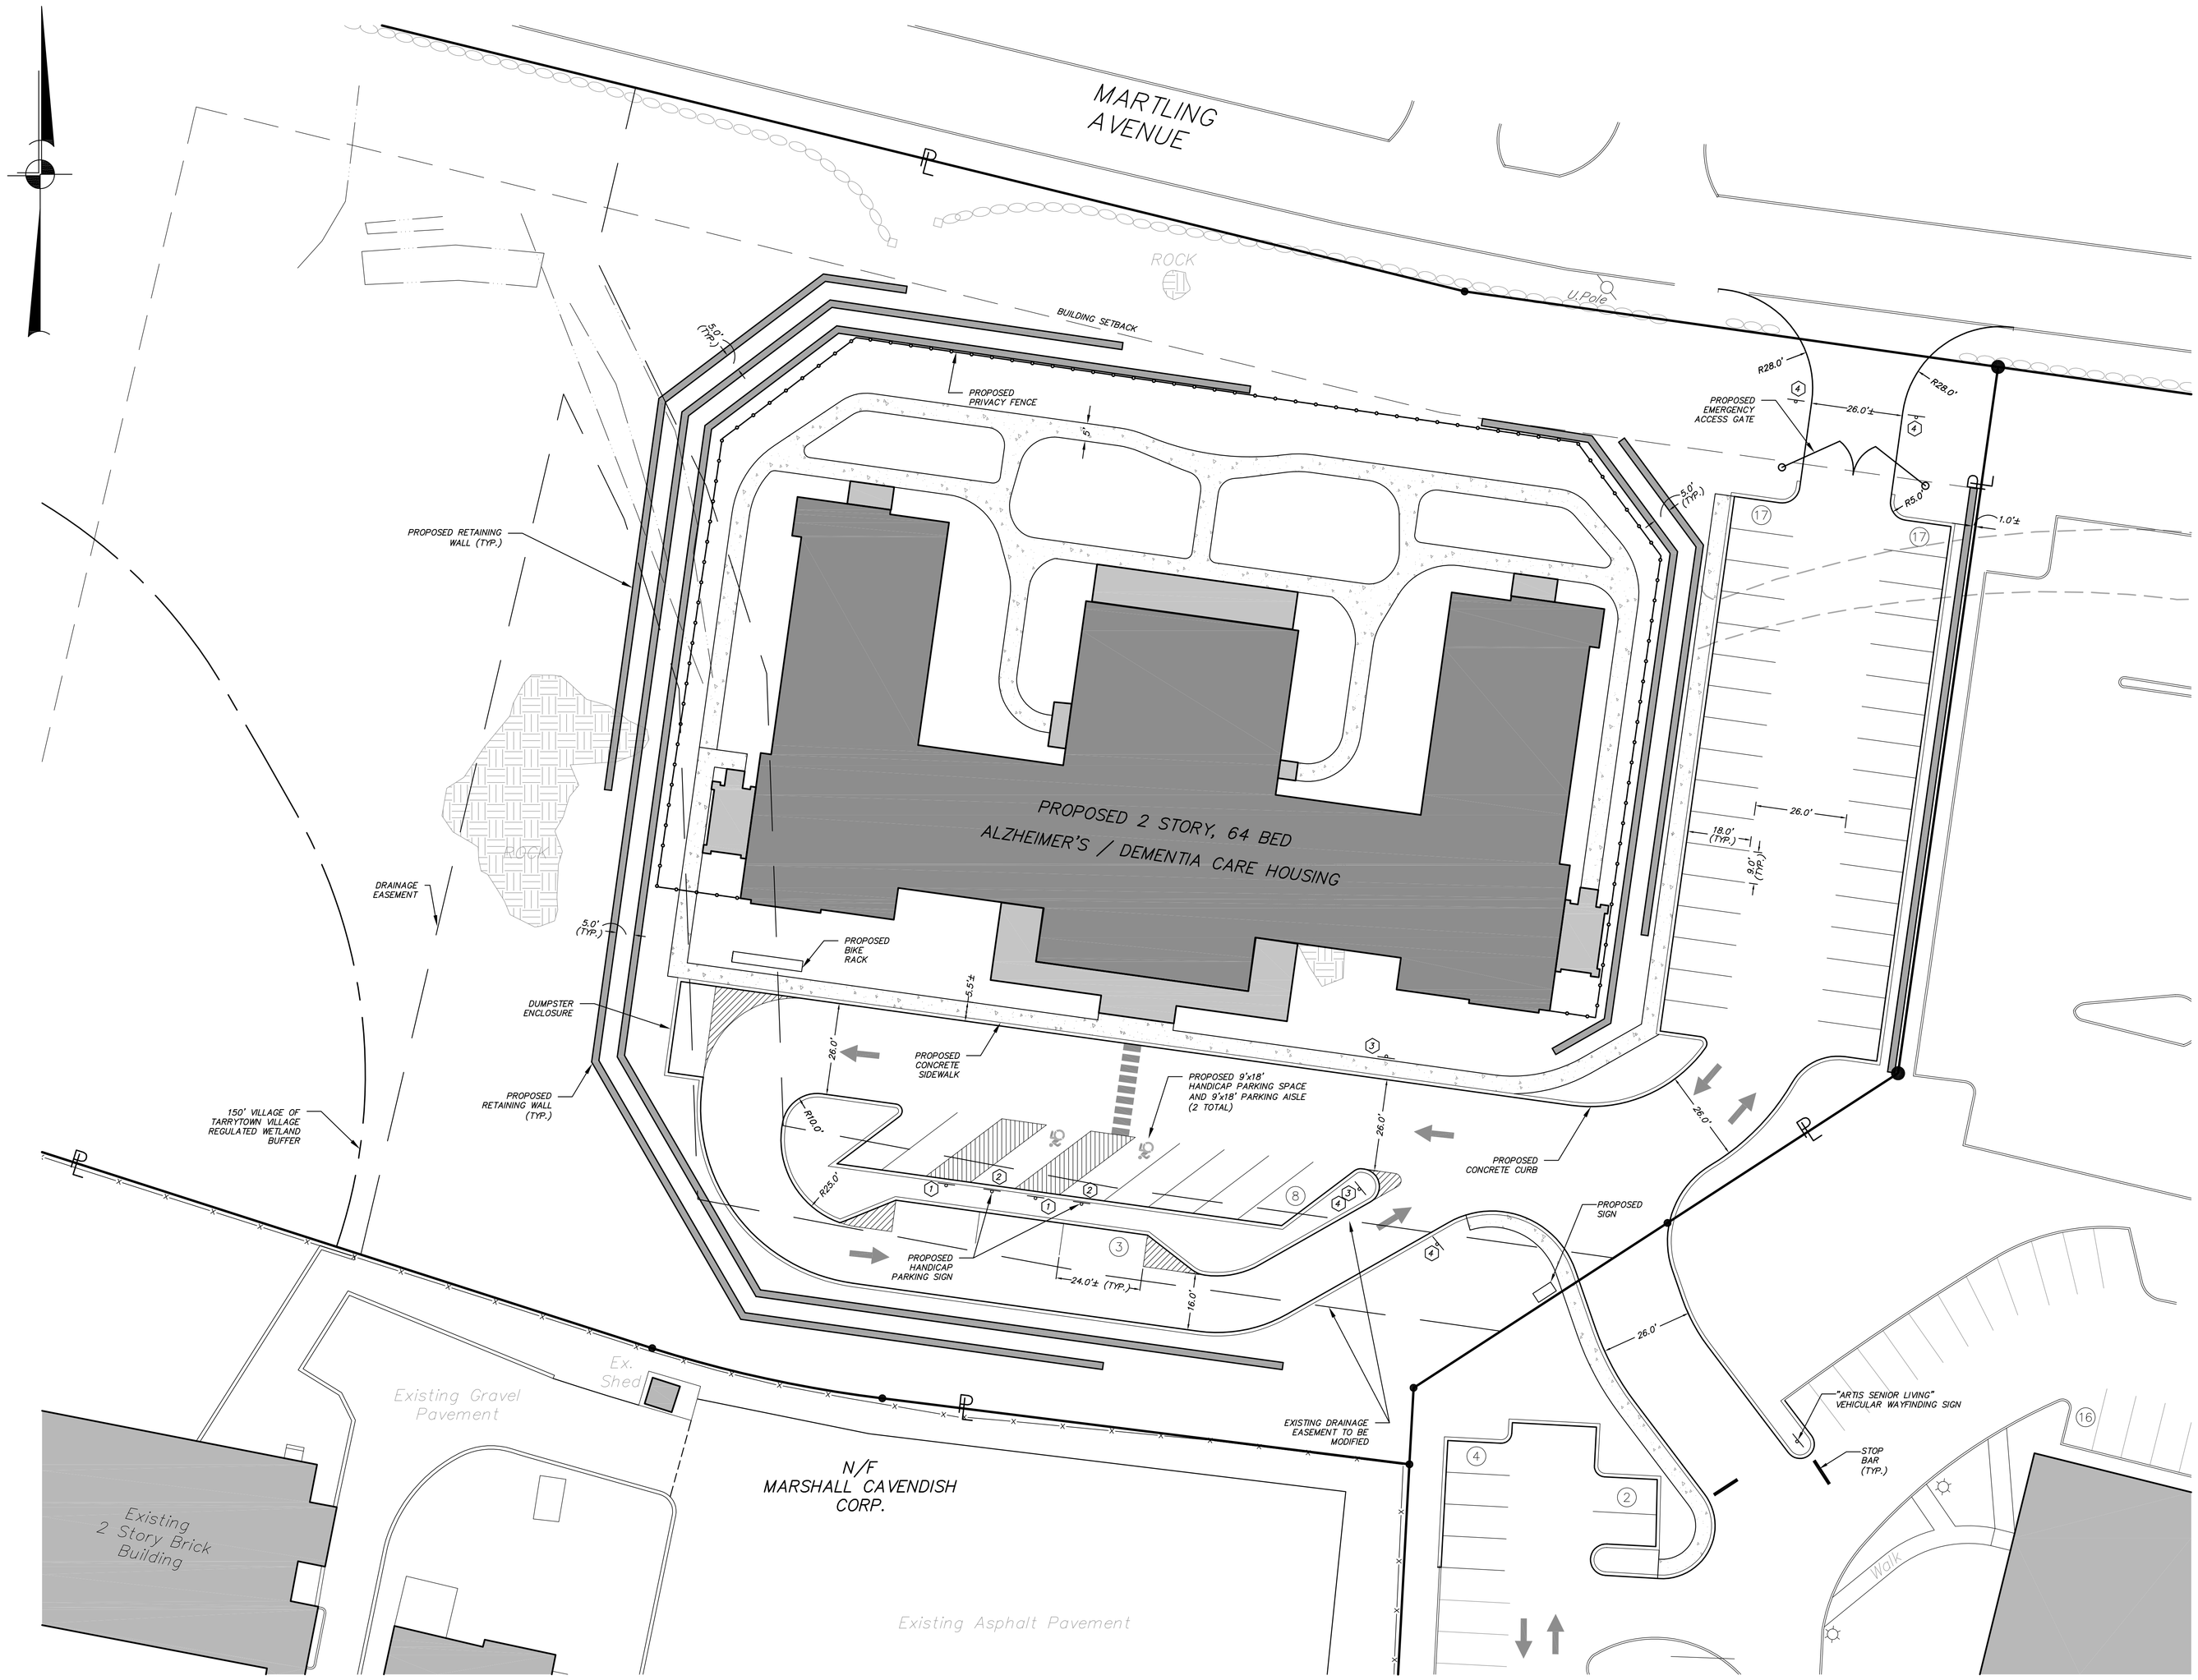

LEGEND

- EXISTING STONEWALL
- EXISTING PROPERTY LINE
- EXISTING RETAINING WALL
- EXISTING FENCE
- EXISTING EDGE OF PAVEMENT
- EXISTING CONCRETE CURB
- EXISTING ROCK
- EXISTING POST MOUNTED LIGHT
- EXISTING SWALE
- EXISTING WETLAND FLAG
- PROPOSED CONCRETE CURB
- PROPOSED EDGE OF SIDEWALK
- PROPOSED RETAINING WALL
- PROPOSED FENCE
- PROPOSED PAINTED DIRECTIONAL ARROW
- PROPOSED PAINTED HANDICAP PARKING SYMBOL
- PROPOSED SINGLE POLE SIGN

SIGN DATA TABLE

LOCATION NO.	TEXT	M.U.T.C.D. NUMBER	SIZE OF SIGN (s.f.)	DESCRIPTION
1	NO PARKING ANY TIME	R7-1	12" x 18"	Red on White
2	RESERVED PARKING VAN ACCESSIBLE	NY R7-8*	12" x 18"	Green on White Blue Symbol
		R7-8P	12" x 6"	Green on White
3	ONE WAY	R6-1C	12" x 36"	Black Background White Arrow Black Letters
4	DO NOT ENTER	R5-1C	30" x 30"	White on Red

GENERAL NOTES:

1. XXX

GRAPHIC SCALE

20 0 10 20 40 80

(IN FEET)
1 inch = 20 ft.

ALTERATION OF THIS DOCUMENT, UNLESS UNDER THE DIRECTION OF A LICENSED PROFESSIONAL ENGINEER, IS A VIOLATION OF SECTION 7209 OF ARTICLE 145 OF THE EDUCATION LAW.

NO.	DATE	REVISION	BY

INSITE
ENGINEERING, SURVEYING & LANDSCAPE ARCHITECTURE, P.C.
3 Garrett Place
Carmel, NY 10512
(845) 225-9690
(845) 225-9717 fax
www.insite-eng.com

PROJECT:
ARTIS SENIOR LIVING OF TARRYTOWN
153 WHITE PLAINS ROAD, VILLAGE OF TARRYTOWN, WESTCHESTER COUNTY, NEW YORK

DRAWING:
LAYOUT PLAN

PROJECT NUMBER	17200.100	PROJECT MANAGER	R.D.W.	DRAWING NO.	SHEET
DATE	1-28-19	DRAWN BY	R.D.W.	SP-1	3 / 12
SCALE	1" = 20'	CHECKED BY	J.J.C.		

Z:\E17200000\CADD\Drawing Files\Site Plan Drawings\03 SP-1.dwg 3/14/2019 1:00:44 PM jjcates 1:1